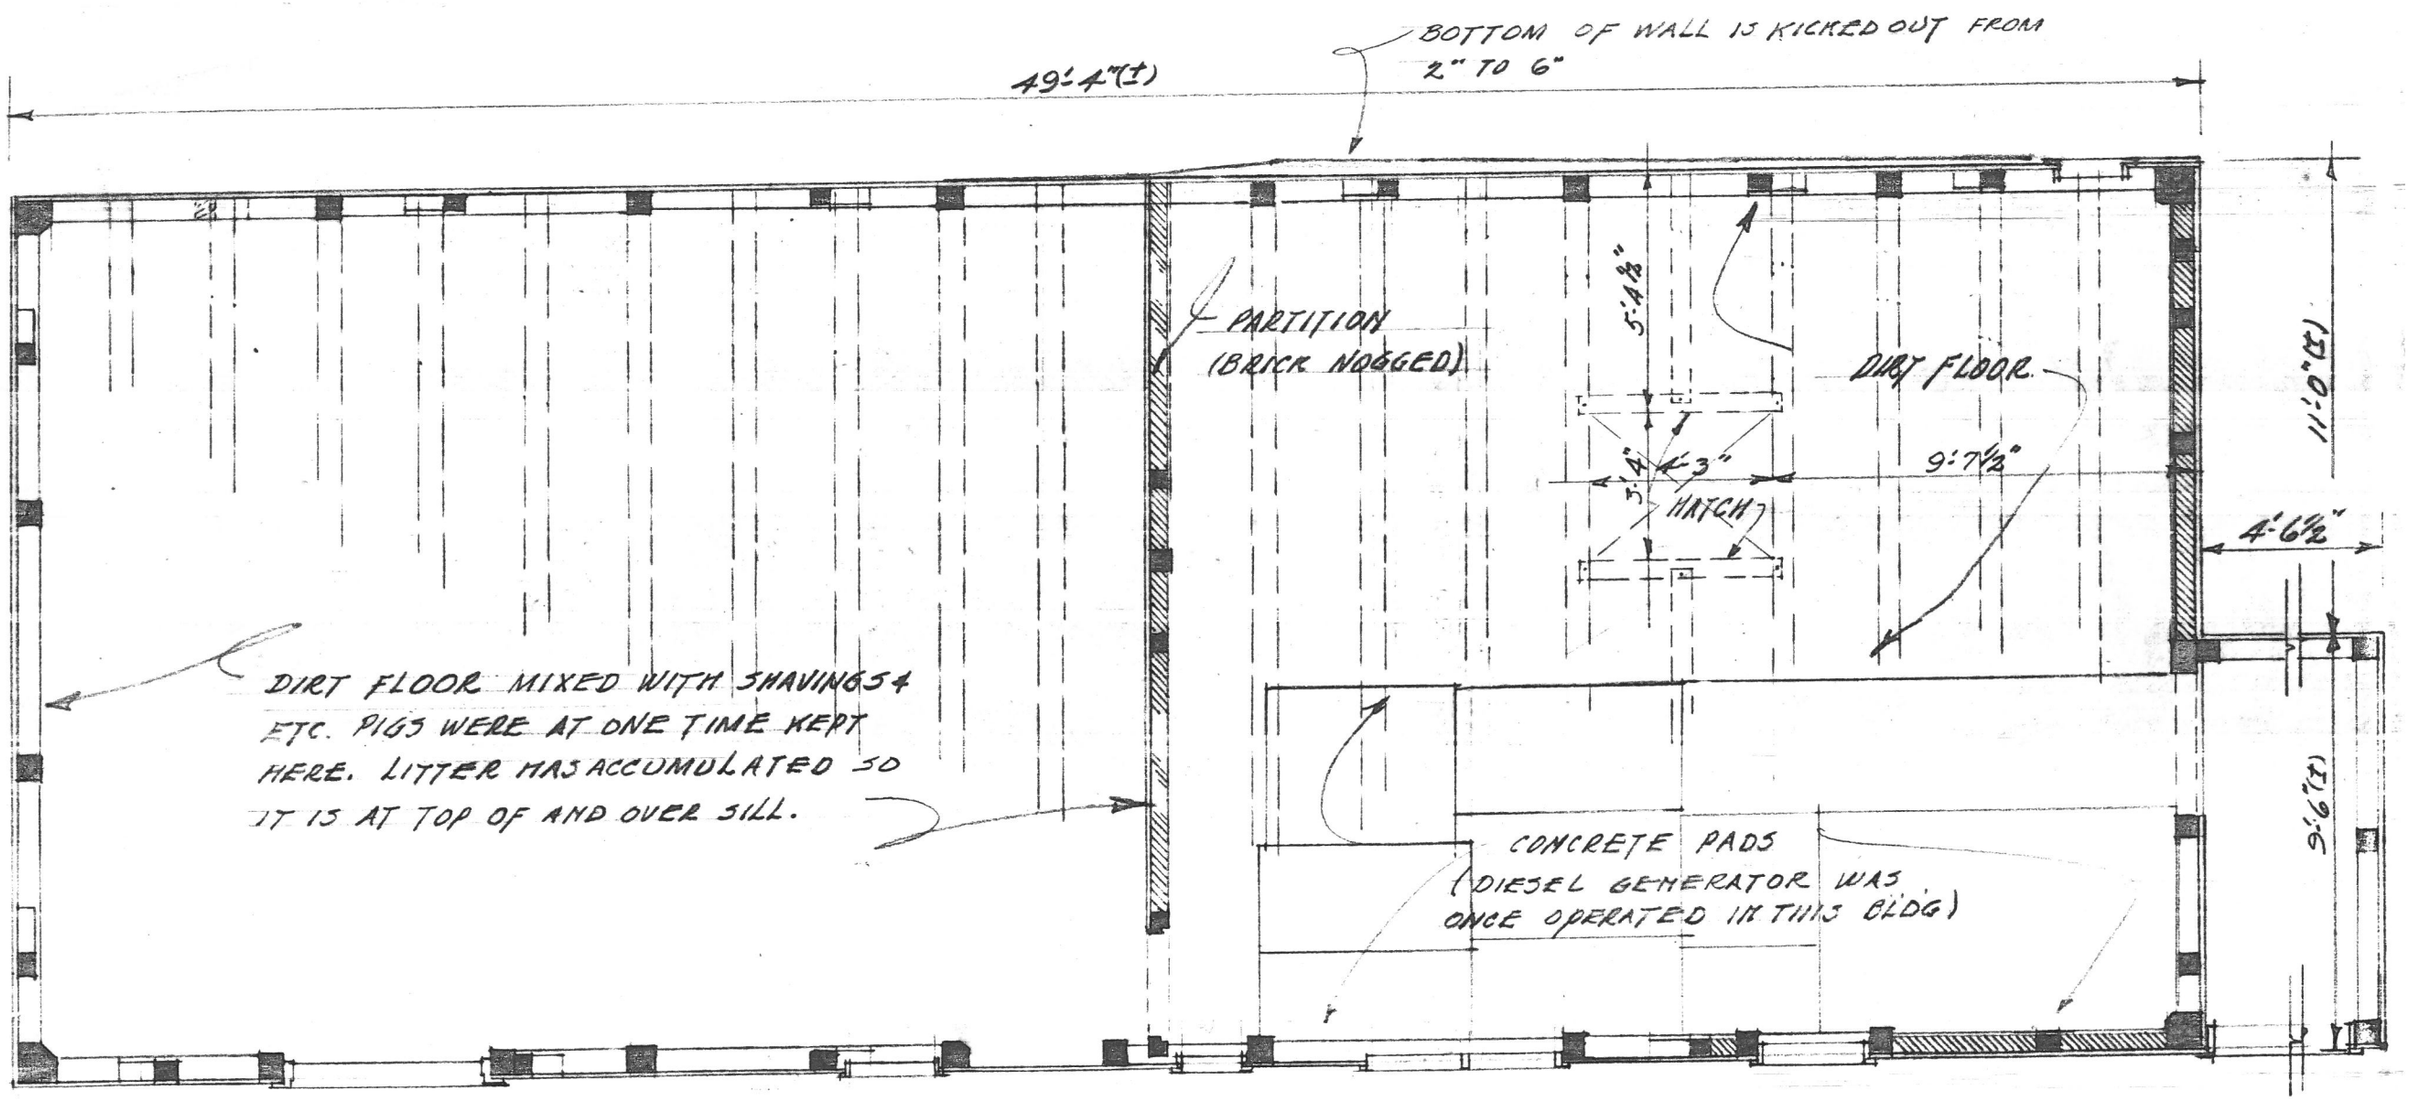
49'-4"(±)
BOTTOM OF WALL IS KICKED OUT FROM 2" TO 6"
PARTITION (BRICK NOGGED)
5'-4⅛"
DIRT FLOOR
3'-4"
4'-3"
9'-7½"
HATCH
11'-0"(±)
4'-6½"
9'-6"(±)
DIRT FLOOR MIXED WITH SHAVINGS ETC. PIGS WERE AT ONE TIME KEPT HERE. LITTER HAS ACCUMULATED SO IT IS AT TOP OF AND OVER SILL.
CONCRETE PADS (DIESEL GENERATOR WAS ONCE OPERATED IN THIS BLDG)

N (Approx)

NOTE: DOTTED LINES INDICATE REFLECTED CEILING JOISTS.

FIRST FLOOR PLAN

(SCALE: ¼" = 1'-0")

FIG. 12